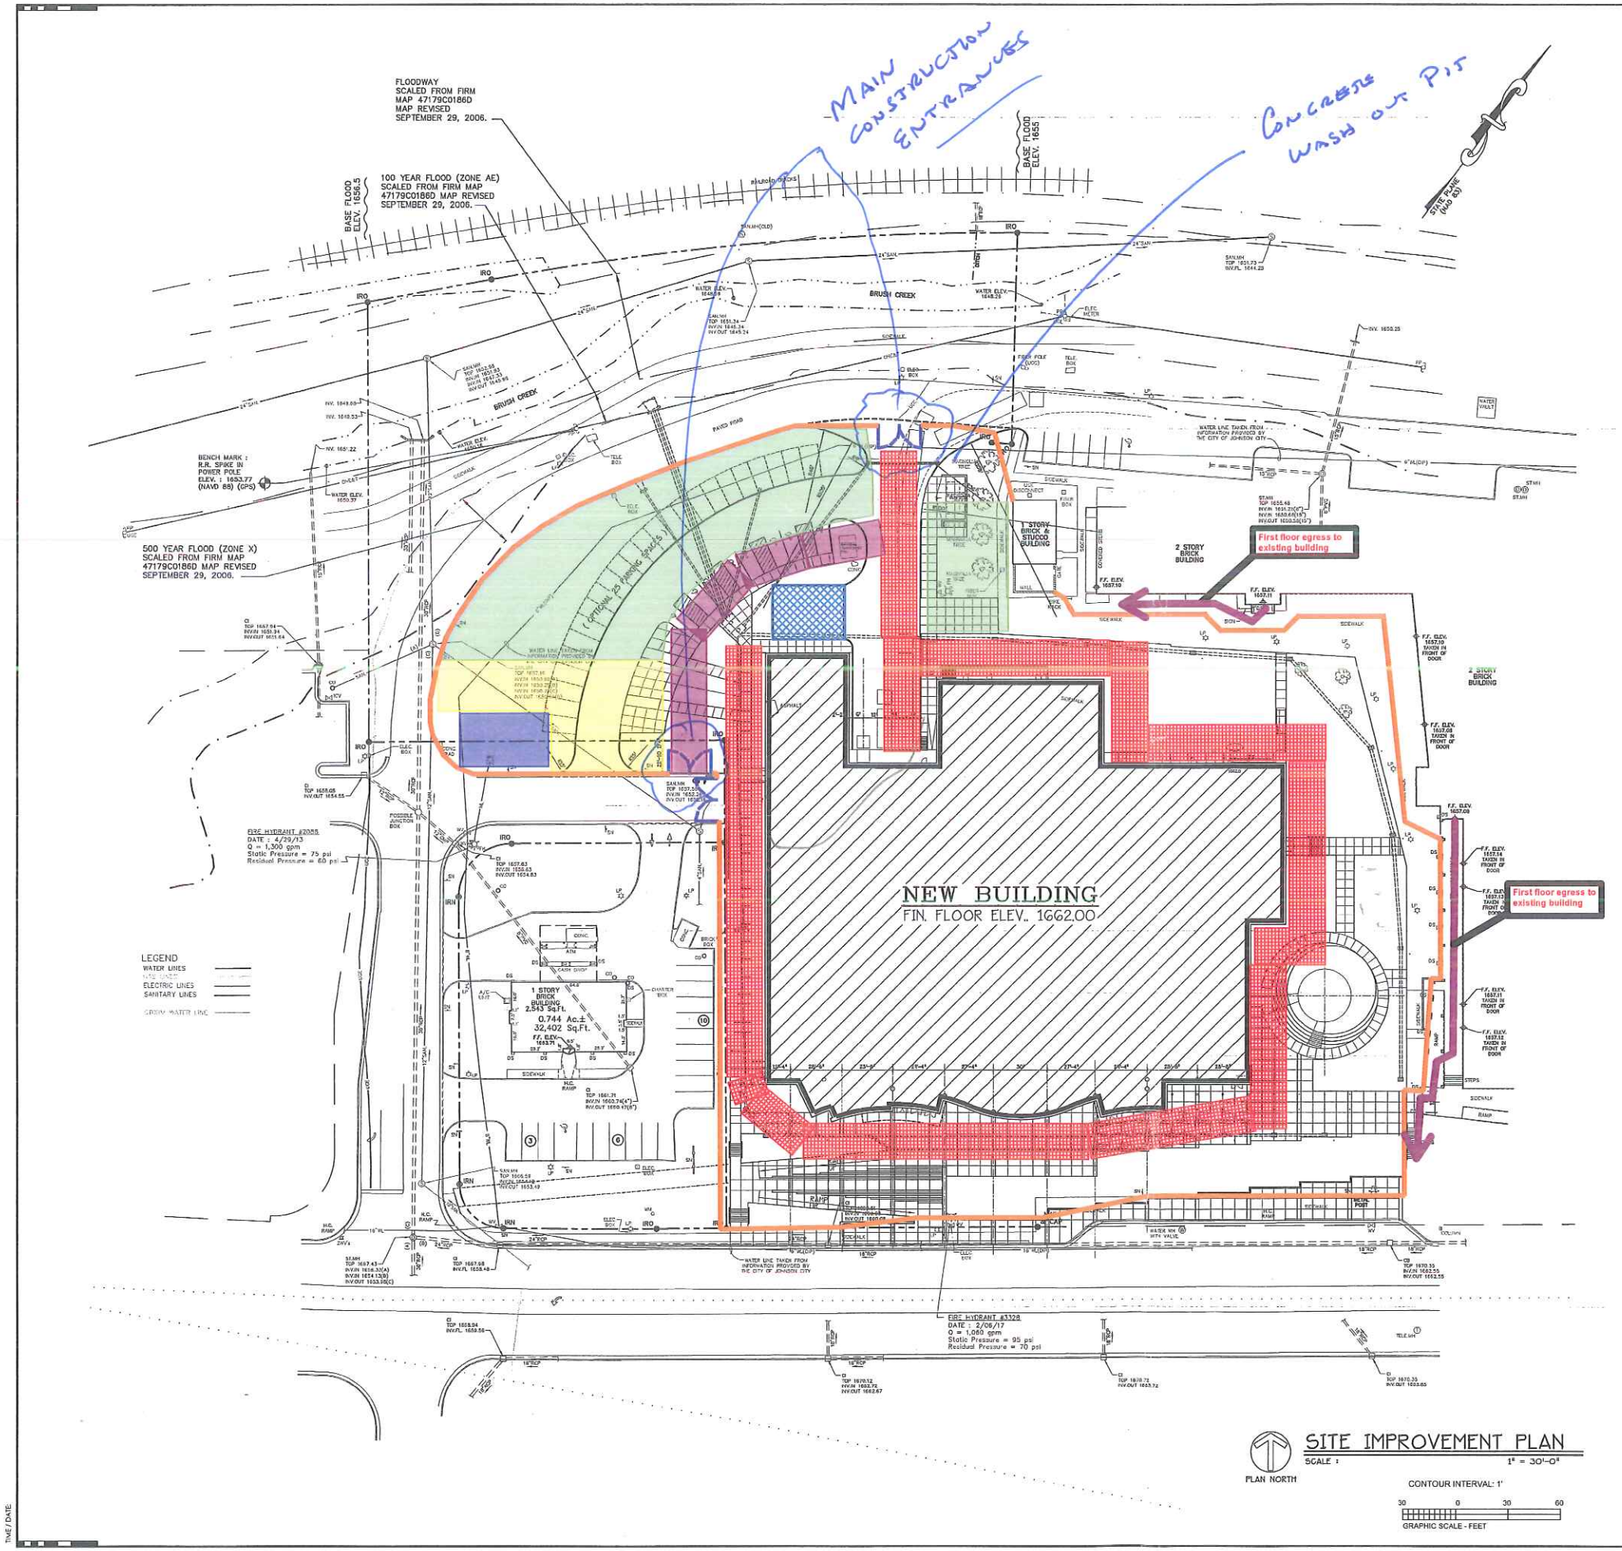

2 - Laydown - 19,590 SF
3 - Parking - 5,712 SF
4 - Perimeter Fence - 1,749 LF
5 - Gate Lines - 173 LF
6 - Crane access road - 1,218 LF
9 - Office Trailer - 1 EA
10 - Batch Area - 1,272 SF
11 - Crane access road - 208 LF

SITE IMPROVEMENT PLAN
SCALE : 1" = 30'-0"
PLAN NORTH
CONTOUR INTERVAL: 1'
30 0 30 60
GRAPHIC SCALE - FEET

100% DD SET PROGRESS DRAWINGS DO NOT USE FOR CONSTRUCTION
DATE: 03-13-17

McCARTY HOLSAPLE McCARTY
MHM
ARCHITECTS & INTERIOR DESIGNERS

15035

	550 W. MAIN STREET, SUITE 300 KNOXVILLE, TENNESSEE 37902
CONTACT:	DOUG McCARTY
EMAIL:	DMcCarty@mhminc.com
TELEPHONE:	(865) 544-2000
FACSIMILE:	(865) 544-0402
INTERNET:	mhminc.com
PROJECT INFORMATION	
CONTRACT:	SBC-166/005-09-2013

ETSU FINE ARTS CLASSROOM BUILDING
East Tennessee State University
KNOXVILLE, TENNESSEE 60000-000

ACTIVE DESIGN PHASE
- ☑ SCHEMATIC DESIGN
- ☐ DESIGN DEVELOPMENT
- ☐ REDI-CHECK
- ☐ CONSTRUCTION BIDDING PHASE
- ☐ CONSTRUCTION DOCUMENTS
- ☐ AS-BUILT RECORDS

SEAL:

PRELIMINARY PACKAGE NOT FOR CONSTRUCTION

© McCarty Holsaple McCarty, Inc.
Do NOT scale drawing. Verify all dimensions and conditions. Notify Contractor and Owner of any discrepancy. Contractor shall check and verify all dimensions and conditions of job site.

CONSULTANT INFORMATION

BLS ARCHITECTS
Beeson, Lusk & Street, Inc.
BEESON LUSK & STREET, INC ARCHITECTS
207 EAST MAIN STREET SUITE 3C
JOHNSON CITY, TN. 37605-1909
PHONE 423-928-1175

CODES OFFICIAL REVIEW

KEY PLAN:

A	B
C	D

REVISION INFORMATION

No.	Date	Description

DRAWING INFORMATION

SCALE:	1" = 30'-0"
SCALE GUIDE:	
DWG ISSUED:	01/30/2017
FILE MGR:	LW
PA / PC:	BR
DRAWN BY:	DCJ
CHECKED BY:	CDE
DRAWING TITLE:	SITE IMPROVEMENT PLAN
DRAWING NO:	C104

BINDING EDGE
BINDING EDGE
BINDING EDGE

C:\cadwrg2013\ETSU FINE ARTS\march 10 review\100_SITE PLAN_3-13-17.dwg, 3/10/2017 12:52:41 AM

TIME / DATE: