


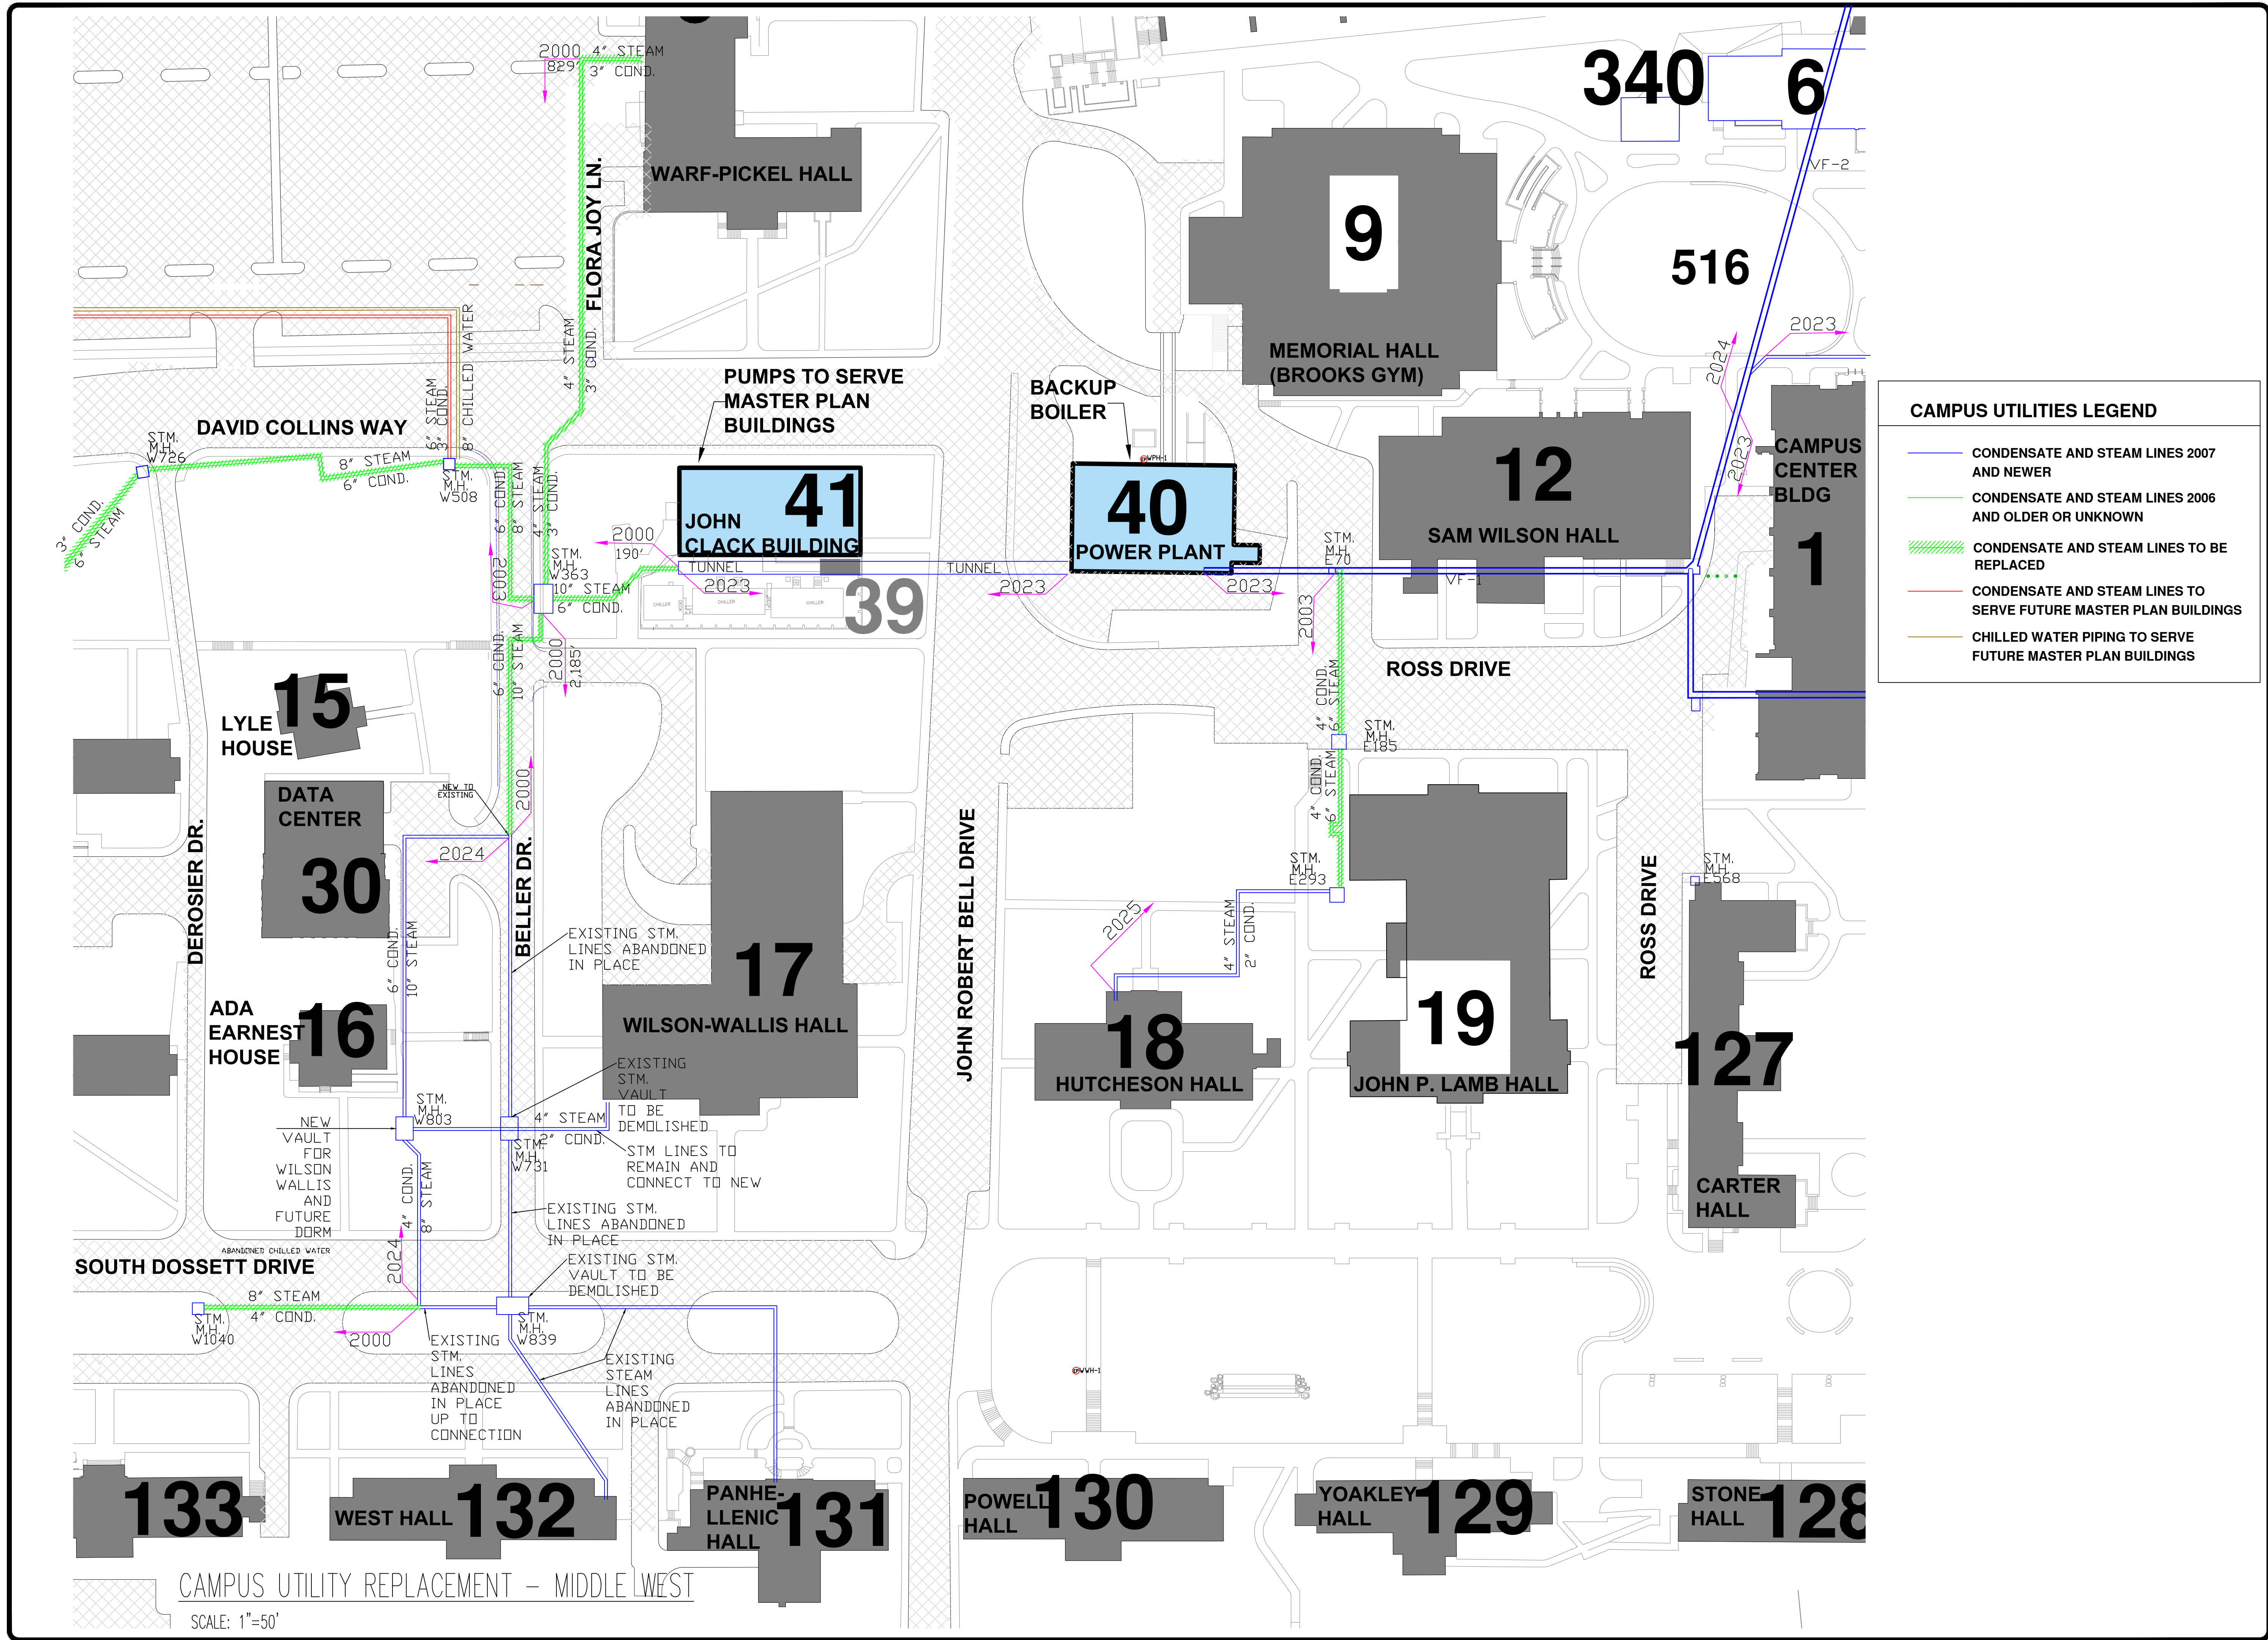

FACILITY SYSTEMS
CONSULTANTS, LLC
713 S. Central Street
Suite 101
Knoxville, Tennessee 37902
ph: (865) 246-0164
fx: (865) 246-1084

© This drawing and the design shown are the property of Facility Systems Consultants, LLC, and are not to be reproduced, copied, published or used in whole or in part without written consent. They are to be used only for the project and site identified and shall be returned upon request.

Revisions:

CAMPUS MASTER PLANNING - UTILITY SCHEMATIC
EAST TENNESSEE STATE UNIVERSITY
JOHNSON CITY, TENNESSEE
SBC PROJECT NUMBER: 369/005-01-2021C

Job No:
Date: 08/29/24
Designed by: JMK
Drawn by: SMH

Sheet Title:
CAMPUS UTILITY REPLACEMENT - MIDDLE WEST
Scale: 1"=50'

SHEET
M1.2