


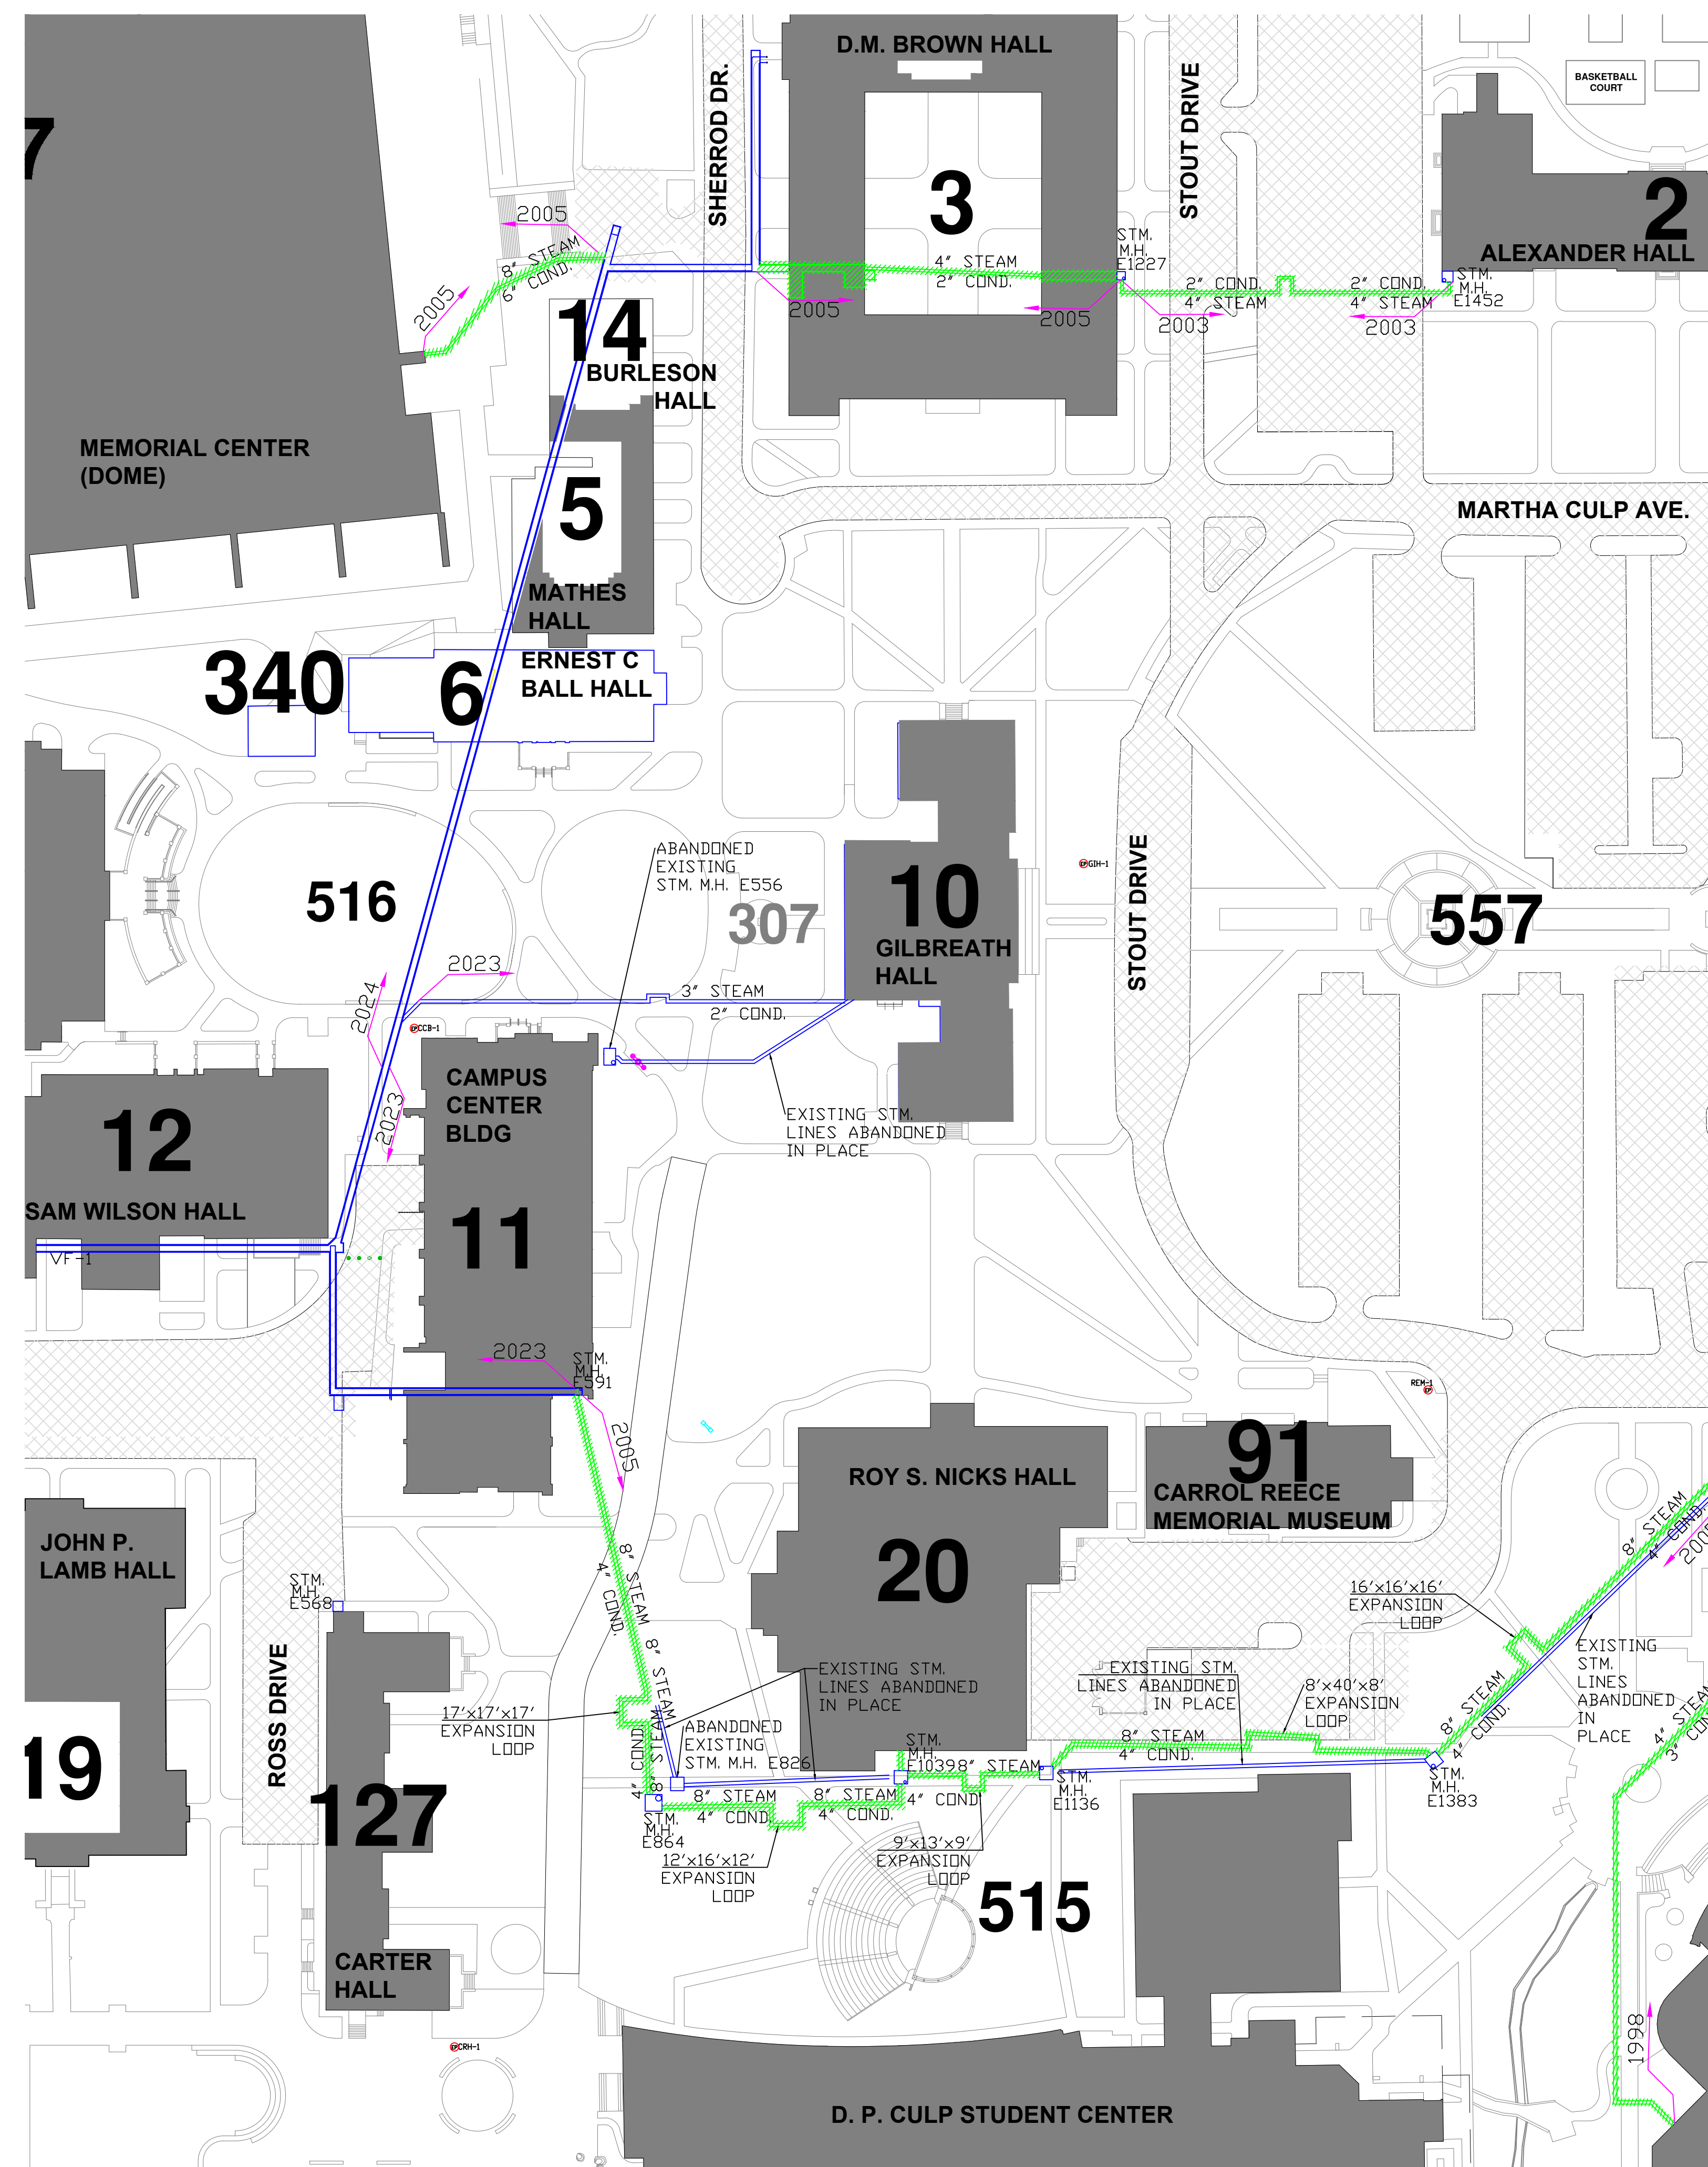

CAMPUS UTILITIES LEGEND

CONDENSATE AND STEAM LINES 2007 AND NEWER

CONDENSATE AND STEAM LINES 2006 AND OLDER OR UNKNOWN

CONDENSATE AND STEAM LINES TO BE REPLACED

CONDENSATE AND STEAM LINES TO SERVE FUTURE MASTER PLAN BUILDINGS

CHILLED WATER PIPING TO SERVE FUTURE MASTER PLAN BUILDINGS

CAMPUS UTILITY REPLACEMENT – MIDDLE EAST

SCALE: 1"=60'



FACILITY SYSTEMS
CONSULTANTS, LLC

713 S. Central Street
Suite 101
Knoxville, Tennessee 37902
ph: (865) 246-0164
fx: (865) 246-1084

© This drawing and the design shown are the property of Facility Systems Consultants, LLC, and are not to be reproduced, copied, published or used in whole or in part without written consent. They are to be used only for the project and site identified and shall be returned upon request.

Revisions:

Revisions:

CAMPUS MASTER PLANNING - UTILITY SCHEMATIC

EAST TENNESSEE STATE UNIVERSITY

JOHNSON CITY, TENNESSEE

SBC PROJECT NUMBER: 369/005-01-2021C

Job No:
Date: 08/29/24
Designed by: JMK
Drawn by: SMH

Sheet Title:

CAMPUS UTILITY REPLACEMENT - MIDDLE EAST

Scale: 1"=60'

SHEET

M1.3